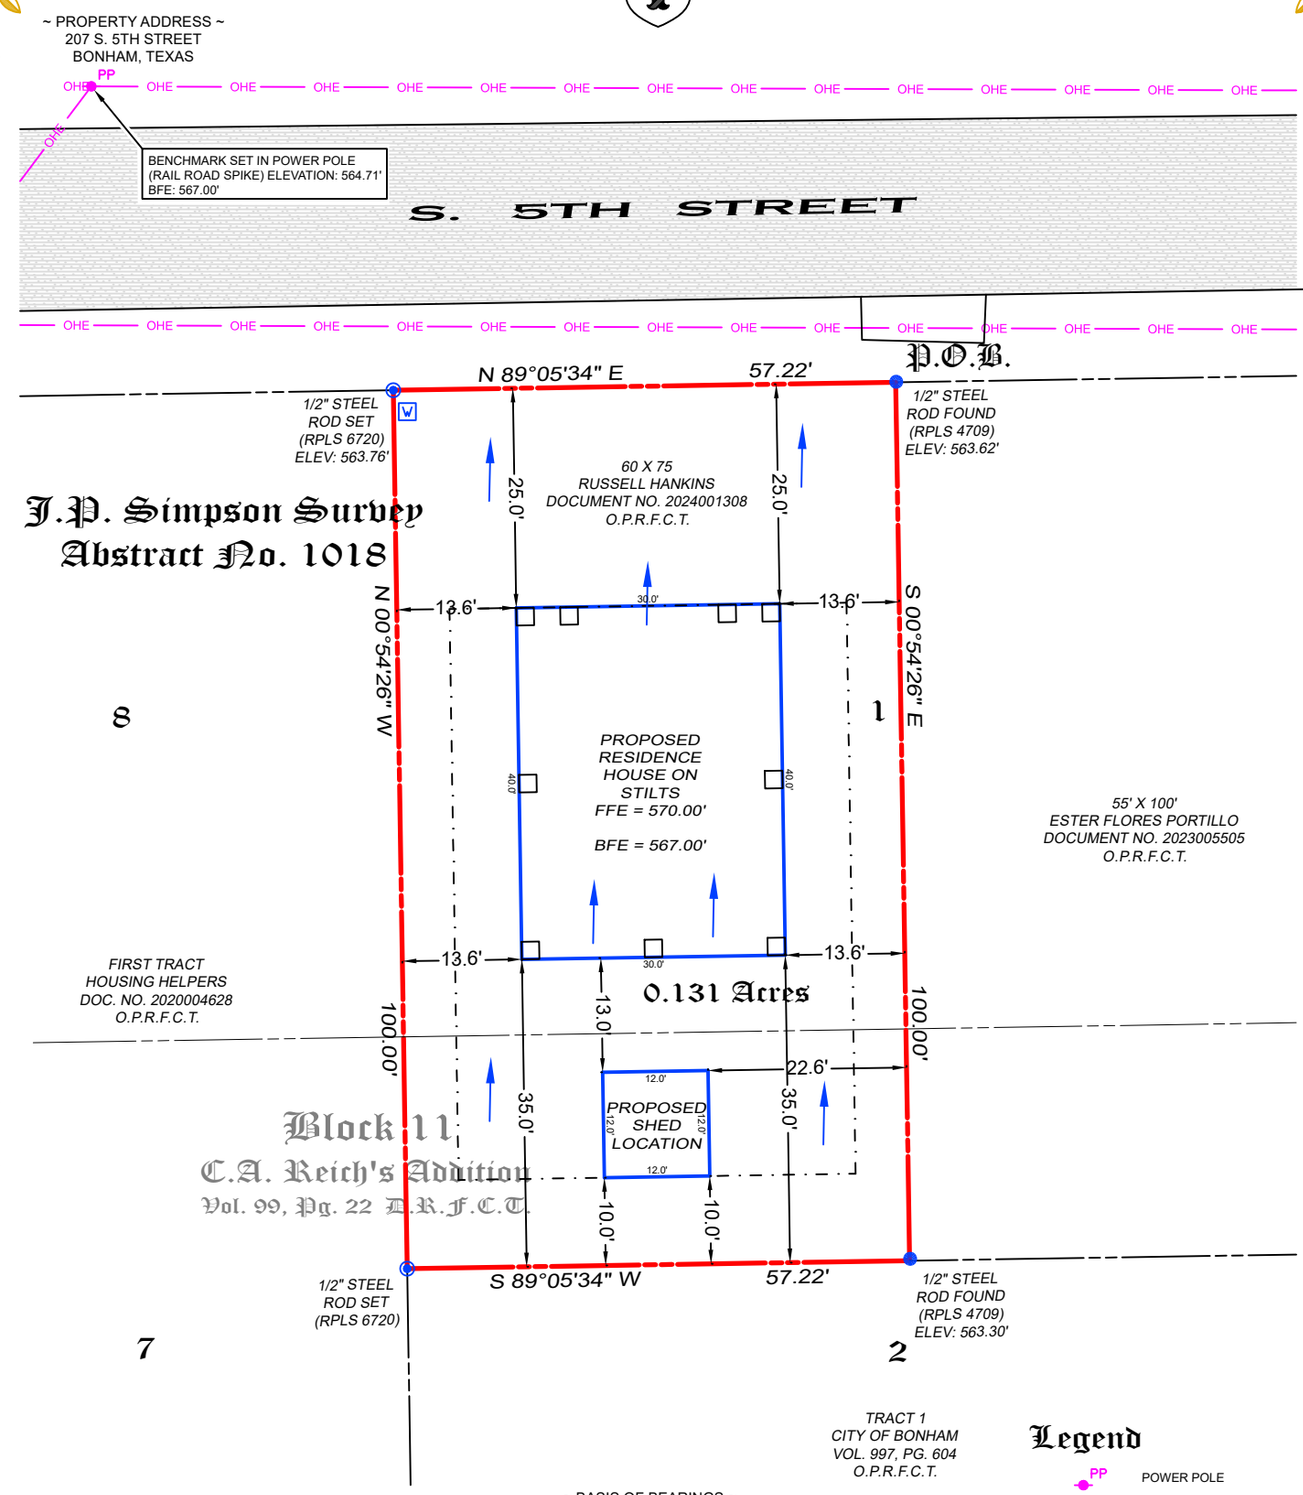

Copyright © 2025
Copley Land Surveying, Inc.
All rights reserved.

Site Plan
pt. of Lots 1 & 2, Block 11,
C.A. Reich's Addition
0.131 acre tract in the
J.P. Simpson Survey,
Abstract No. 1018
Bonham, Texas

DATE OF LAST SITE VISIT: 1/31/2024

"NOTES"

ARROWS ARE PROPOSED DRAINAGE FLOW AND SWALES

Copley Land Surveying
1702 Verdi Lane, Sherman, Texas 75090
TX 903-415-0643
john@copleylandsurveying.com

CLS Job# 24050228B